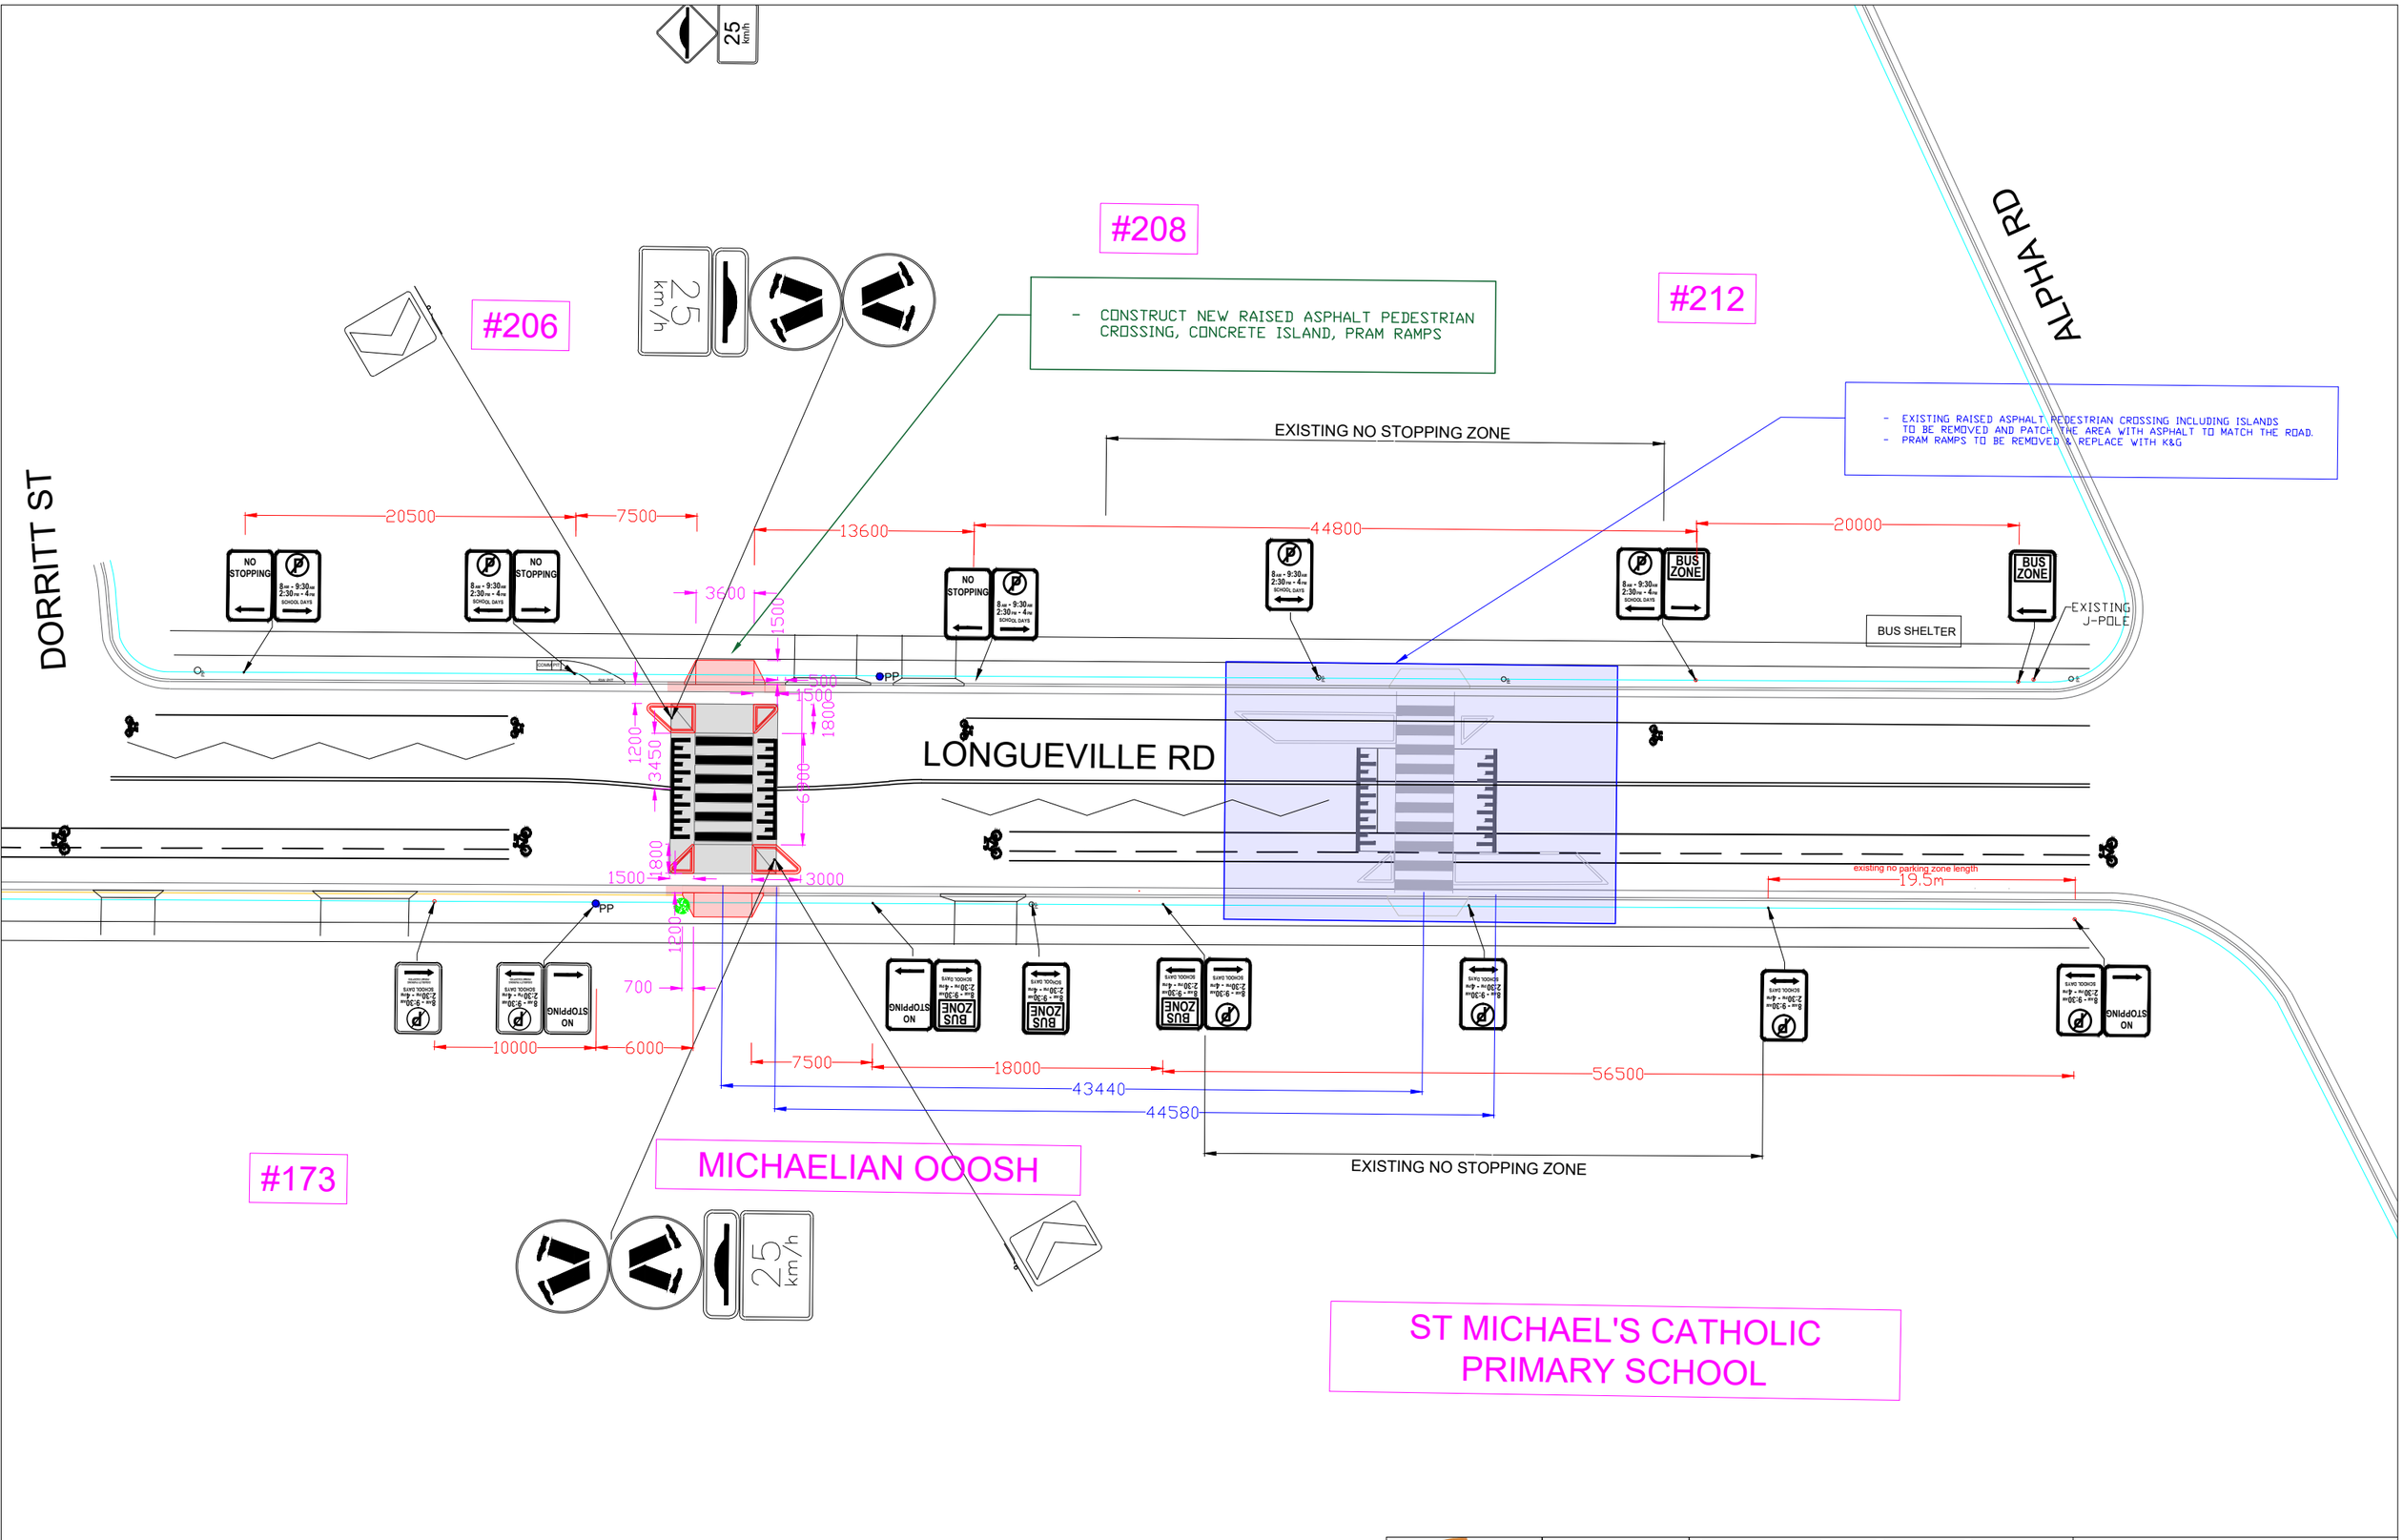

Street: 48 Longueville Road Lane Cove N.S.W. 2066 Postal: P.O. Box 20 Lane Cove N.S.W. 1595 Ph: +61 2 99113555 Fax: +61 2 99113600 Email: lccouncil@lanecove.nsw.gov.au Web: www.lanecove.nsw.gov.au	LONGUEVILLE ROAD BETWEEN DORRITT STEET AND ALPHA ROAD LANE COVE	CONCEPT PLAN OF RAISED PEDESTRIAN CROSSING	
		JOB No.: Acad G:\..\	SCALE: NTS
	APPROVED: EXECUTIVE MANAGER OPEN SPACE & URBAN SERVICES PLAN No.: 840A	SURVEYED: DESIGNED: S. RAI	DATE: 04/2026